WORK Copy # 5 of 5

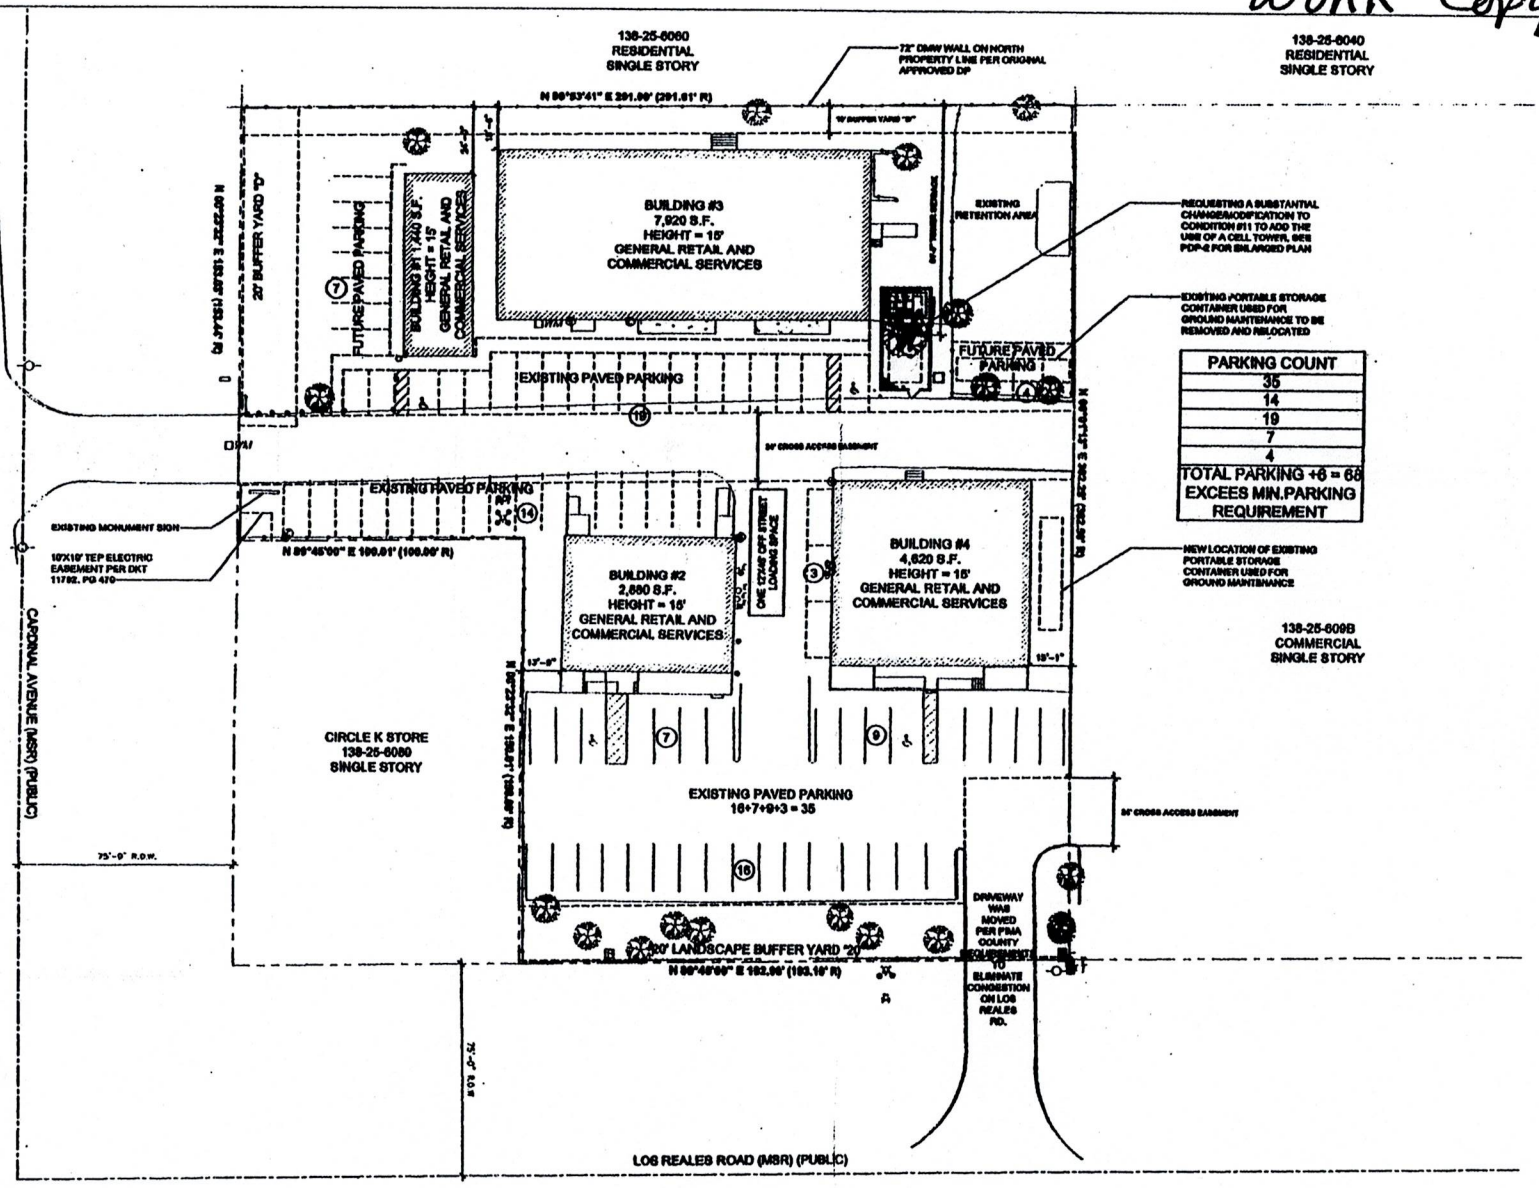

PARKING COUNT
35
14
19
7
4
TOTAL PARKING +8 = 68 EXCEES MIN.PARKING REQUIREMENT

PRELIMINARY DEVELOPMENT PLAN

SCALE: 1" = 20'-0" | 1

CLIENT
TowerCom.
We Connect Carriers.

CONSULTANT
COAL CREEK CONSULTING
2199 E. VISTOSO BLVD., STE 201
SAHUARITA, ARIZONA 85629
PHONE: (520) 405-0033 FAX: (520) 838-3883

ENGINEER OF RECORD
TERRA DYNAMO ENGINEERING, LLC
P.O. BOX 32134, PHOENIX, AZ 85060
PHONE: (602) 452-1903

SEAL

NO.	DATE	DESCRIPTION	BY
1	04/10/20	REVIEW	SPE
2	05/18/20	REVISION 1	SPE
3	06/08/20	REVISION 2	SPE

PROJECT INFORMATION
JOB: 19-017-02

PH80801A
TOWERCOM
SUN RIDERS

7201 S. CARDINAL AVENUE
TUCSON, ARIZONA 85743

SHEET TITLE
REVISED PRELIMINARY DEVELOPMENT PLAN

JURISDICTIONAL APPROVAL

SHEET NUMBER
PDP-1